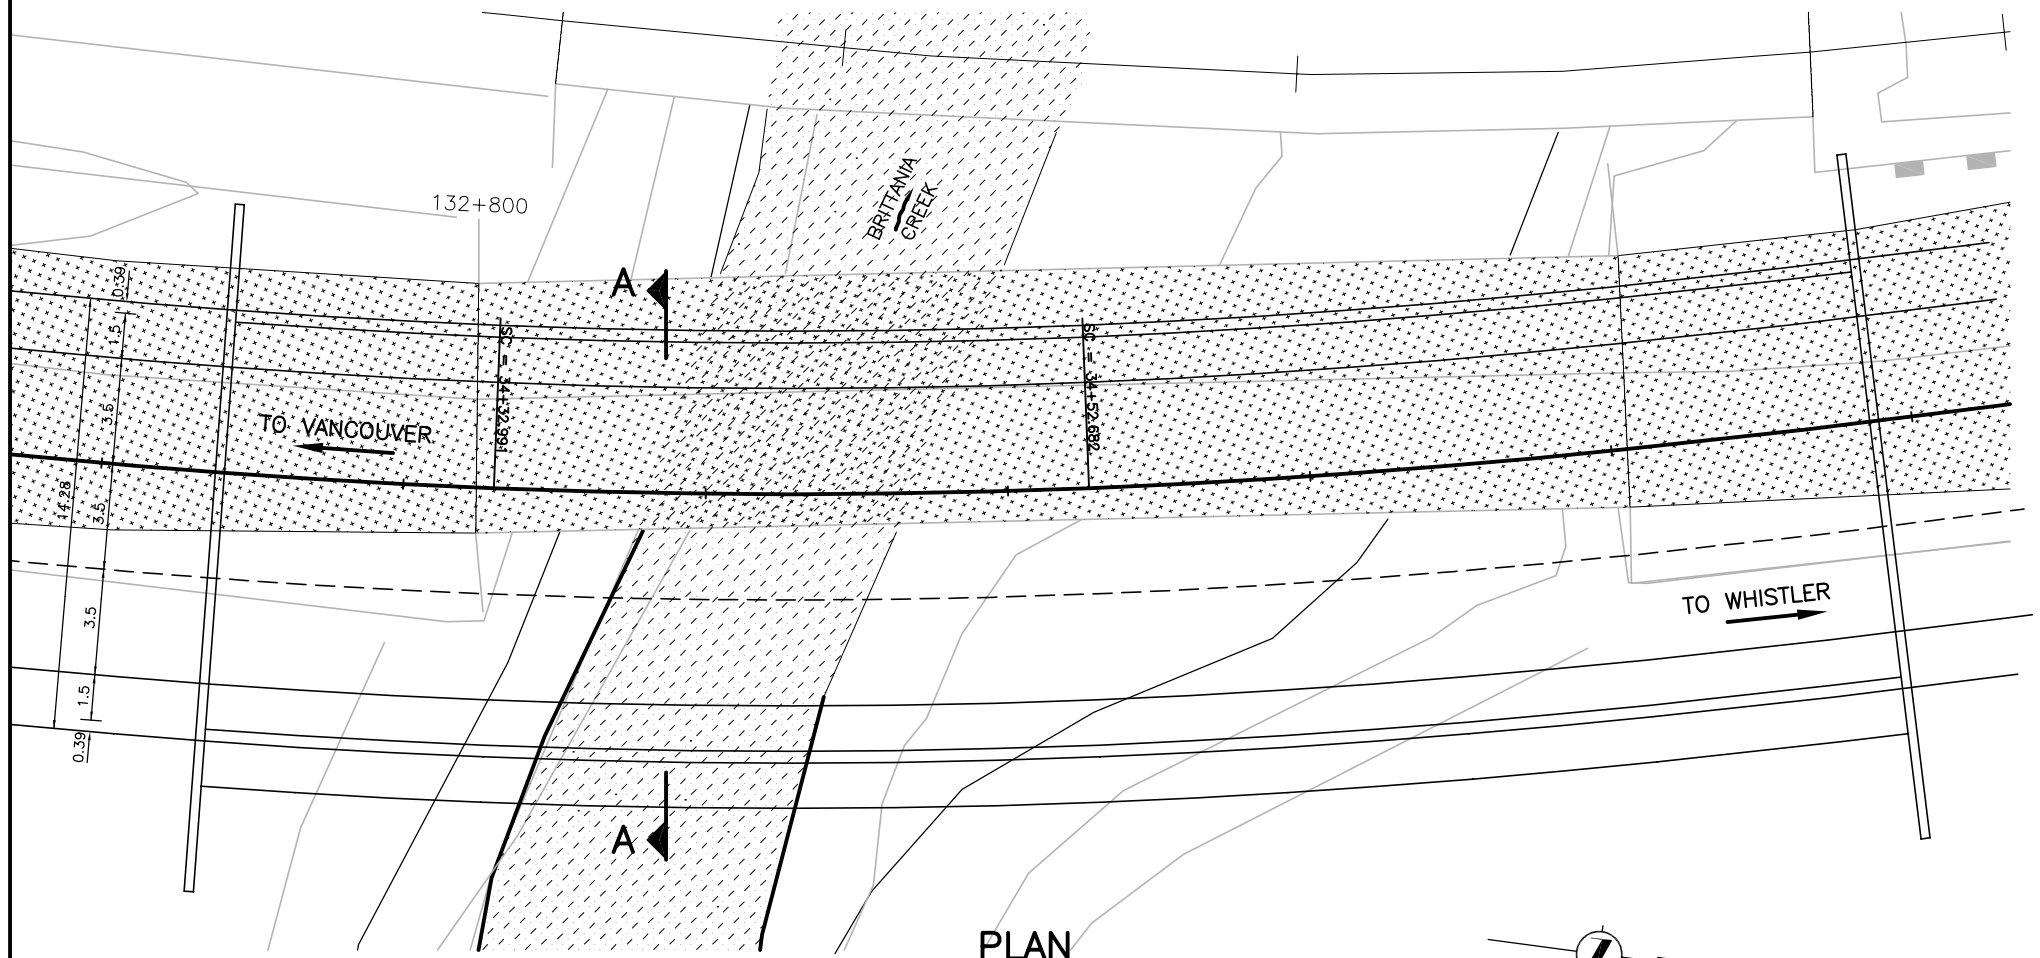

PLAN
1:125

KEY PLAN

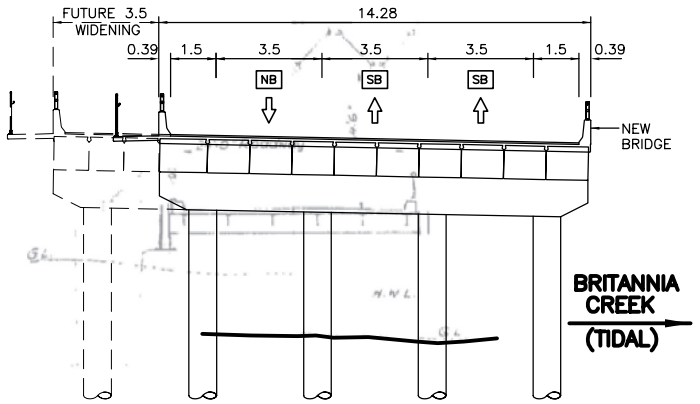

SECTION AA
1:125

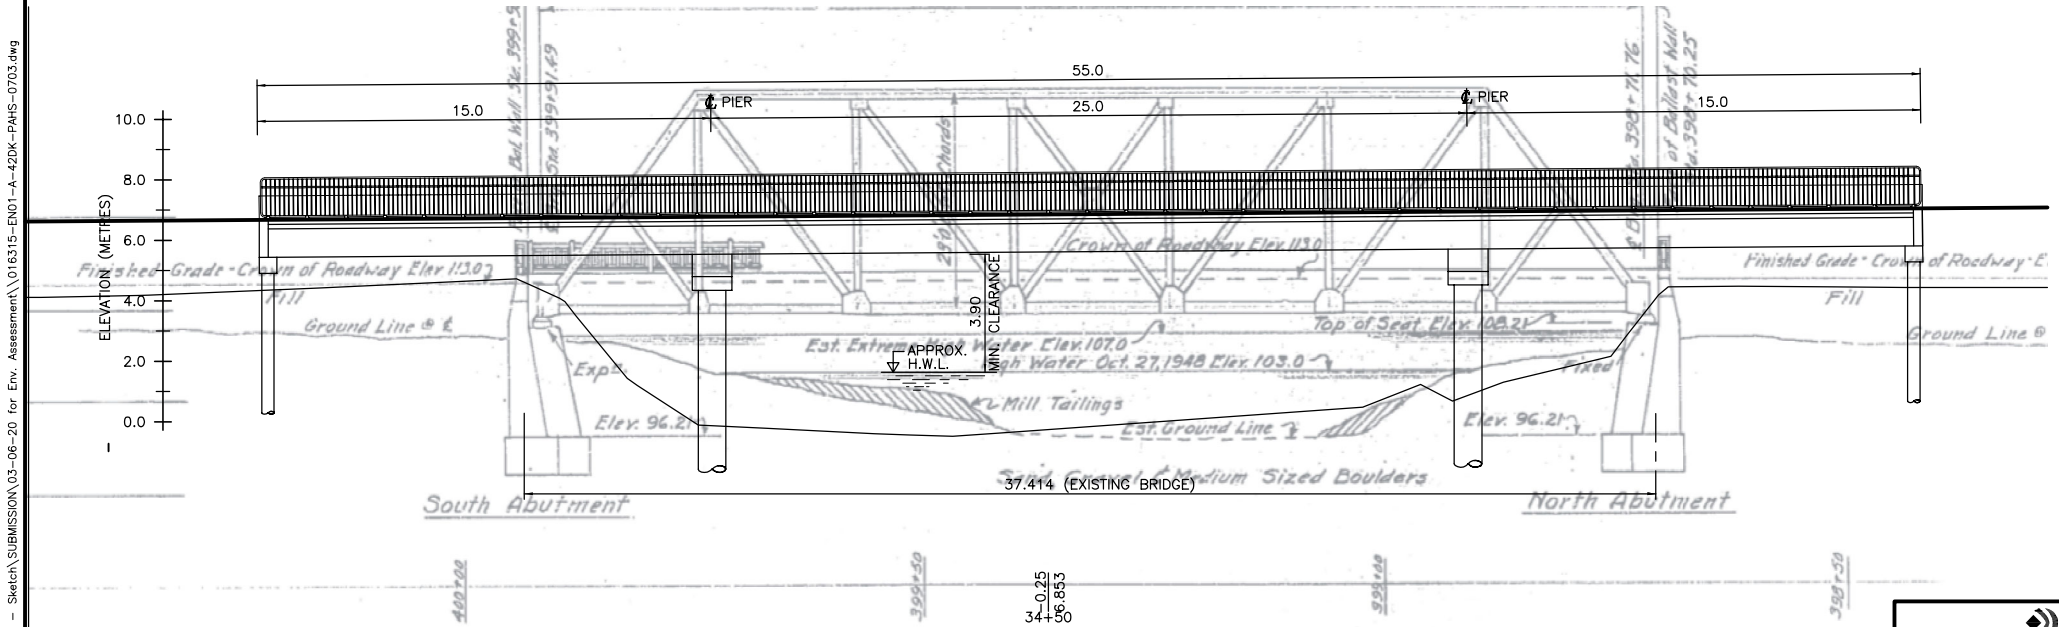

ELEVATION
1:125

PRELIMINARY
FOR INFORMATION ONLY
2003-06-20

IN ASSOCIATION WITH SNC·LAVALIN — R.F. Binnie & Associates Ltd. — ASSOCIATED ENGINEERING

SNC·LAVALIN
1800 – 1075 West Georgia Street
Vancouver, B. C.
Canada. V6E 3C9

Certified ISO 9001

SCALE

DESIGNED DAVID I. HARVEY DATE 2003-01-31
DRAWN JAMES E. NIKOLAI DATE 2003-01-31
CHECKED DON W. KENNEDY DATE 2003-01-31
APPROVED _____ DATE _____

Rev	Date	Description	Signature
PA	02-11-22	ISSUED FOR ENVIRONMENTAL IMPACT ASSESSMENT	
PB	02-12-20	GENERAL REVISION	
PC	03-02-21	ISSUED WITH PRELIMINARY ALIGNMENT REPORT	

REVISIONS

BRITISH COLUMBIA

MINISTRY OF TRANSPORTATION
SEA-TO-SKY CORRIDOR IMPROVEMENTS
HORSESHOE BAY – WHISTLER

PRELIMINARY ALIGNMENT
BRITANNIA CREEK BRIDGE No.1286
PROPOSED CONCEPTUAL GENERAL ARRANGEMENT
LKI SEGMENT 2920 @ 32.820 km

SENIOR DESIGN ENGINEER _____ DATE _____

FILE No.	PROJECT No.	REG.	DRAWING No.	
016315-EN01-A	09901-7005	1	42DK-PAHS-0703	PC

DATE: 2003/06/24 - 11:52am
PATH: H:\DATA\016315 - Sea to Sky\42 - Structural\DK - Sketch\SUBMISSION\03-06-20 for Env. Assessment\\016315-EN01-A-42DK-PAHS-0703.dwg